


SINGLE TENANT OFFICE SHALL HAVE SURVEILLANCE CAMERAS AS PER MOI STANDARDS. TO BE PROVIDED BY TENANT.

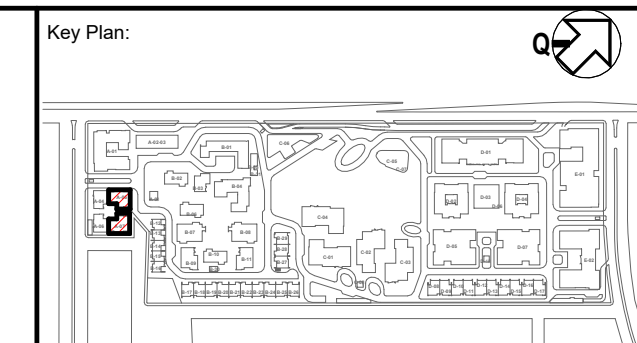

General Notes:

1. This drawing is not to be scaled.
2. All dimensions shown are in millimeters and do not take into account applied finishes, unless specifically indicated otherwise.
3. Any omissions or discrepancies found shall be reported to the Architect/ Engineer immediately.
4. Levels are given in millimeters above survey datum.
5. This drawing is to be read in conjunction with the relevant section of the specification and schedules.
6. The contractor shall submit full set / setting out drawing for approval (based on site dimensions) prior to commencement of any site works, placing of concrete, manufacture of structures and components.
7. This drawing, the designs and details shown are the copyright and shall not be copied or reproduced in any form without written consent.

Notes:

[illegible]

C00	24/07/2024	ISSUED FOR CONSTRUCTION
Rev	Date	Description

Rev	Date	Description
		Revision

Client:



Design Consultant:
Dubai
Building 5, Area B, 4th Floor
Dubai Design District, UAE
T +971 (4) 240 2010
F +971 (4) 770 7698
PO Box 60990
W dubai@dewan-architects.com

Dewan
Architects +
Engineers

Consultant:



Advancing the Science of Safety

Jensen Hughes Saudi Arabia

Project Name:

**Prime Business Resort
Riyadh, KSA**

Drawing Title:

**OFFICE BLOCK A05 & A07
SECURITY SYSTEM LAYOUT**

Scale: 1 : 200	Sheet Size: A1	Drawn By: FI	Checked By: AA	Status: Approved
-------------------	-------------------	-----------------	-------------------	---------------------

Drawing No.	Revision No.
A22-71- JHS- SE- DRW- A05-1001	C00